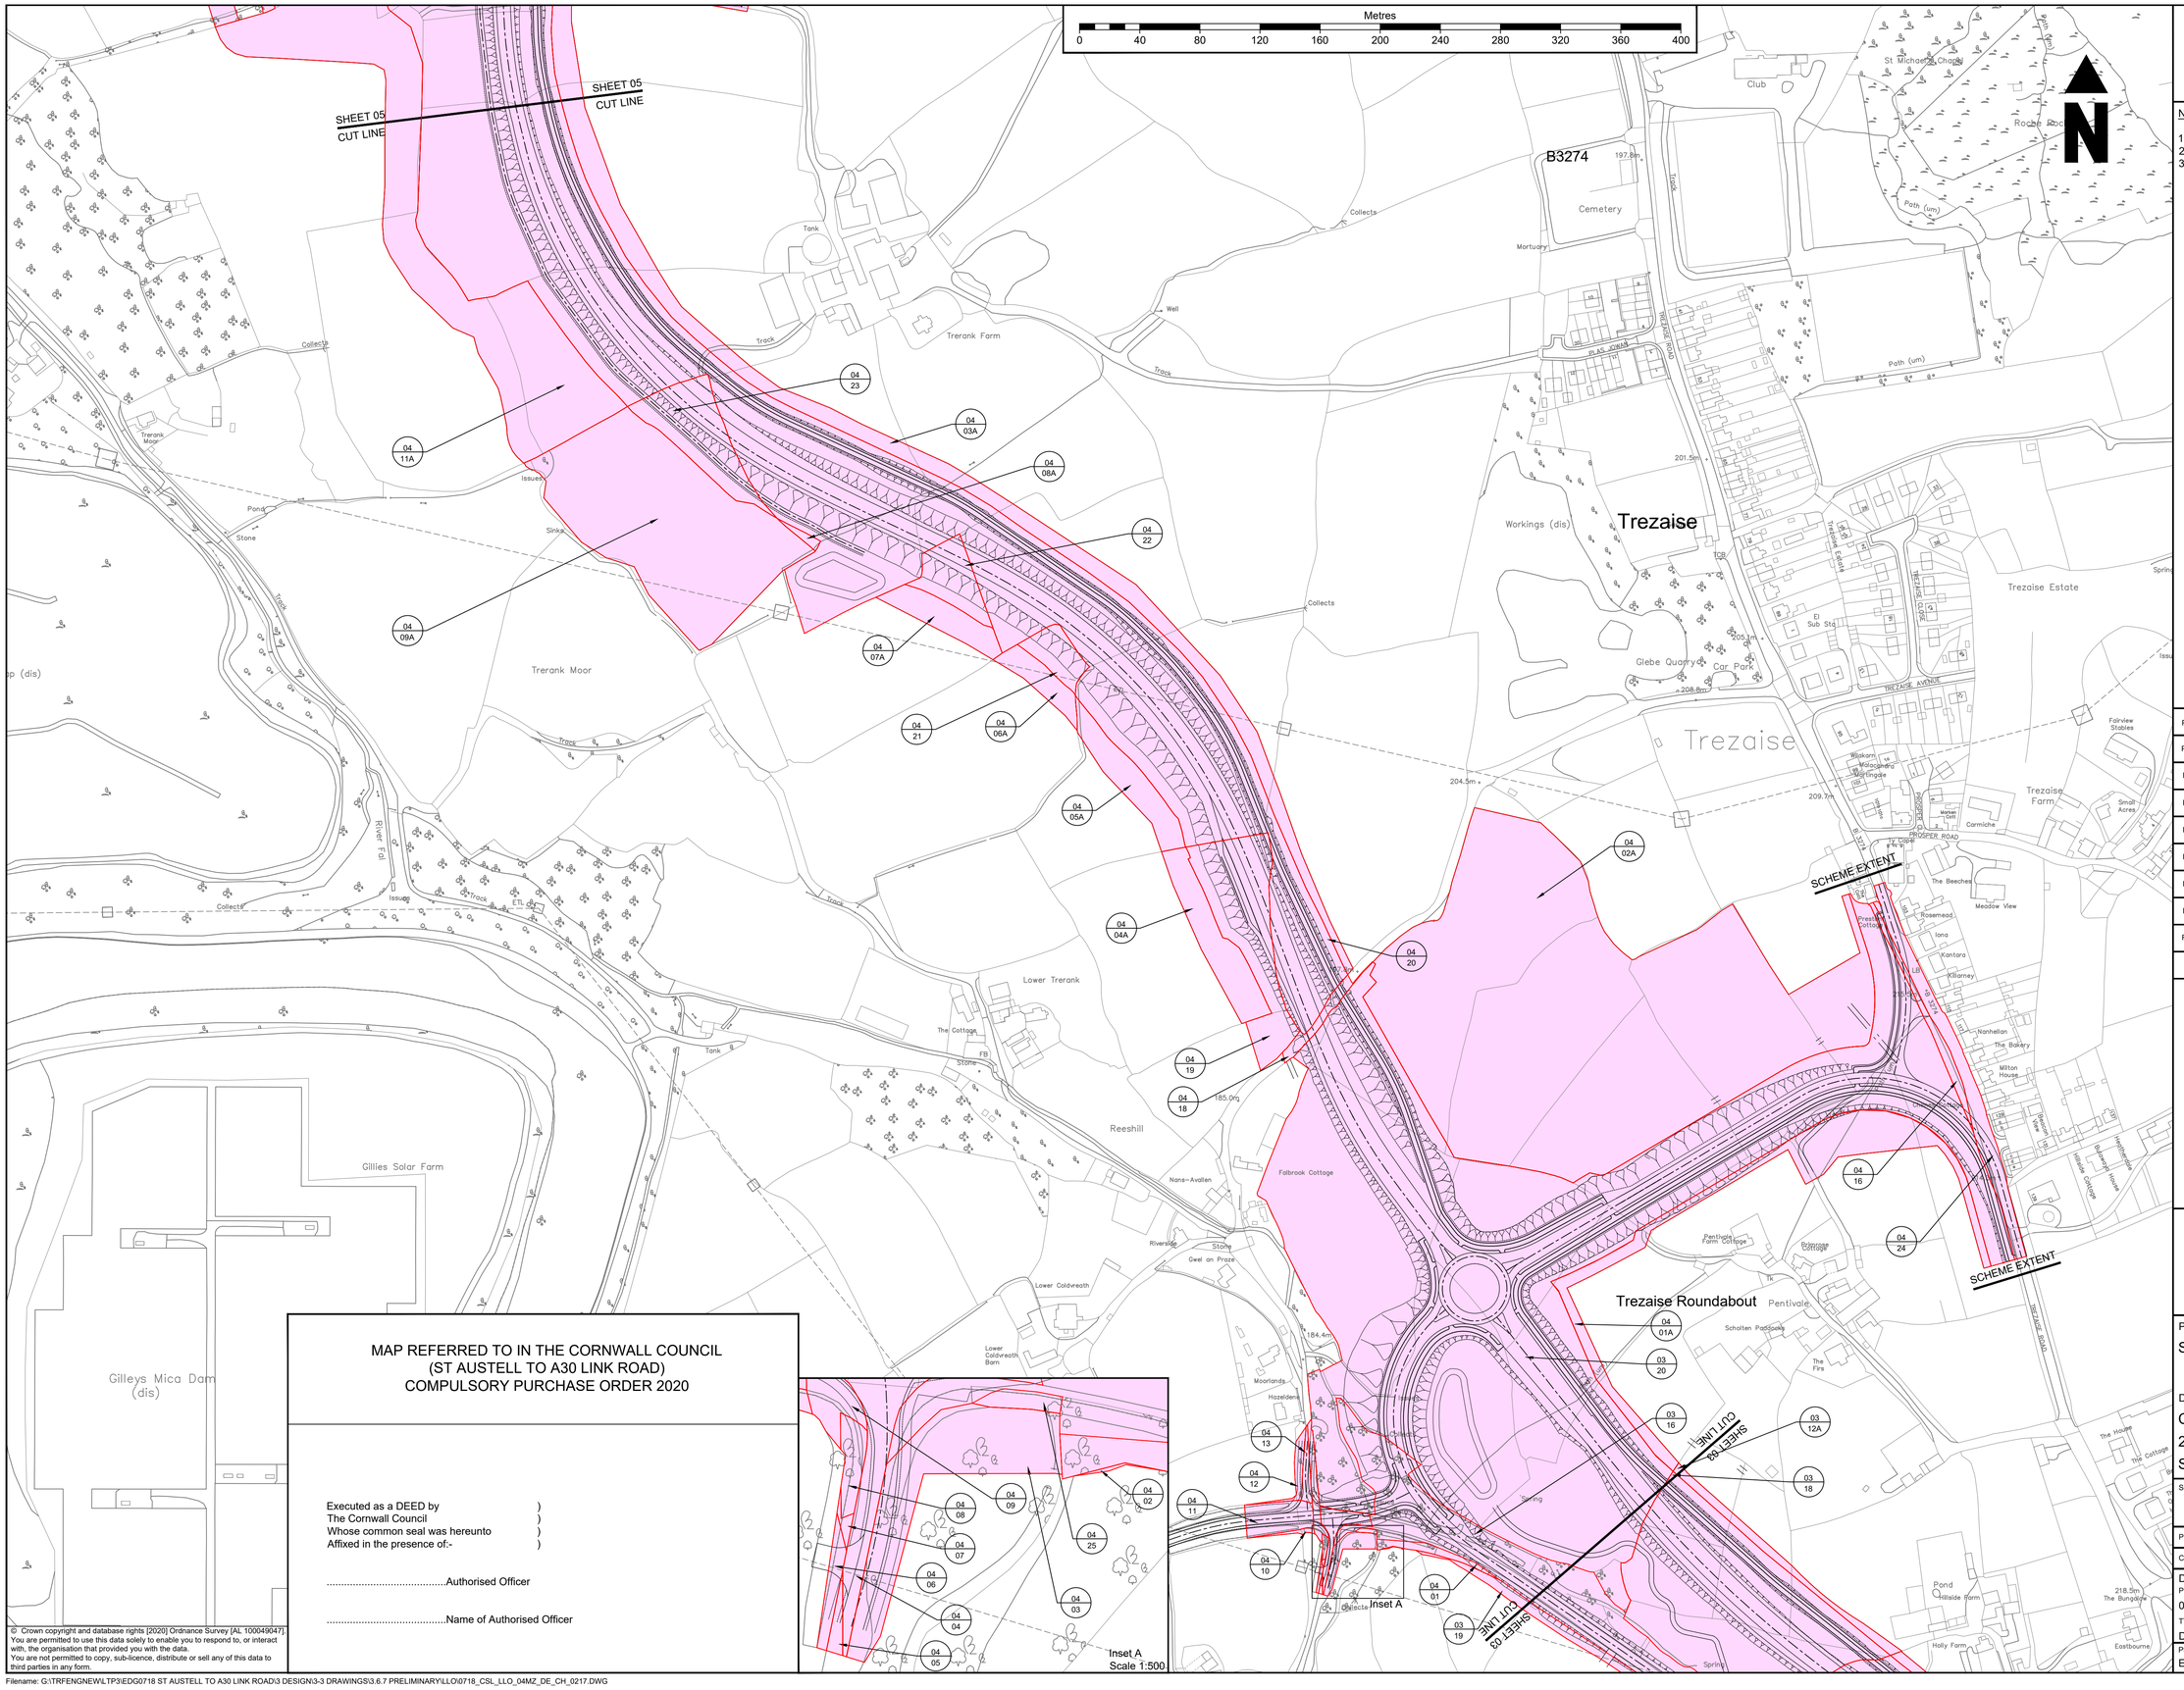

© This drawing is Copyright. It should not be relied on or used in circumstances other than those for which it was originally prepared and for which Cornwall Council was originally commissioned. Cornwall Council accepts no responsibility for this drawing to any party other than the person(s) by whom it was commissioned.

NOTES:

1. All dimensions are in metres unless otherwise stated.
2. Do not scale from this drawing.
3. Refer to Drawing 0718_CSL_LLO_00MZ_DE_CH_0213 for Key Plan.

KEY:

- Land to be Acquired
- Permanent Acquisition of Rights
- Common Exchange Land Plots
- 04 ## Plot Reference

REV	DATE	NATURE OF REVISION
P08	07.07.2020	NAME OF ORDER AMENDED FROM 2019 TO 2020
P07	07.07.2020	PLOTS UPDATED
P06	10.09.19	UPDATED LAND AREAS
P05	10.07.19	LAND PLOTS REFERENCED 'A' ADDED
P04	30.05.19	UPDATED LAND AREAS
P03	01.05.19	UPDATED LAND AREAS
P02	02.04.19	UPDATED LAND AREAS
P01	13.03.19	First Issue

REVISIONS

one and all oonen hag oll
CORNWALL COUNCIL

CORMAC SOLUTIONS
RADNOR ROAD
SCORRIER
CORNWALL TR16 5EH
www.cormacltd.co.uk 01872 323 313

PROJECT TITLE:
ST AUSTELL TO A30 LINK ROAD

DRAWING TITLE:
COMPULSORY PURCHASE ORDER 2020
SHEET 04 OF 06

SCALE: 1:2000 @ A1

PROJECT MANAGER: E. MAGUIRE	DRAWN BY: TDS	
CHECKED: RMH	07.07.2020	APPROVED: EM 07.07.2020

DRAWING NO:

PROJECT	ORIGINATOR	VOLUME	LOCATION
0718 -	CSL -	LLO -	04MZ -
TYPE	ROLE	NUMBER	
DE -	CH -	0217	

PROJECT REF.:	DRAWING STATUS:	SUITABILITY:	REVISION:
EDG0718	PRELIMINARY	S2	P08

MAP REFERRED TO IN THE CORNWALL COUNCIL
(ST AUSTELL TO A30 LINK ROAD)
COMPULSORY PURCHASE ORDER 2020

Executed as a DEED by)
The Cornwall Council)
Whose common seal was hereunto)
Affixed in the presence of:-)

.....Authorised Officer

.....Name of Authorised Officer

© Crown copyright and database rights [2020] Ordnance Survey [AL 100049047]. You are permitted to use this data solely to enable you to respond to, or interact with, the organisation that provided you with the data. You are not permitted to copy, sub-licence, distribute or sell any of this data to third parties in any form.

Filename: G:\TRFENGNEWLTP3\EDG0718 ST AUSTELL TO A30 LINK ROAD\3 DESIGN\3-3 DRAWINGS\3.6.7 PRELIMINARY\LLO\0718_CSL_LLO_04MZ_DE_CH_0217.DWG

Plot Date: 7 July 2020